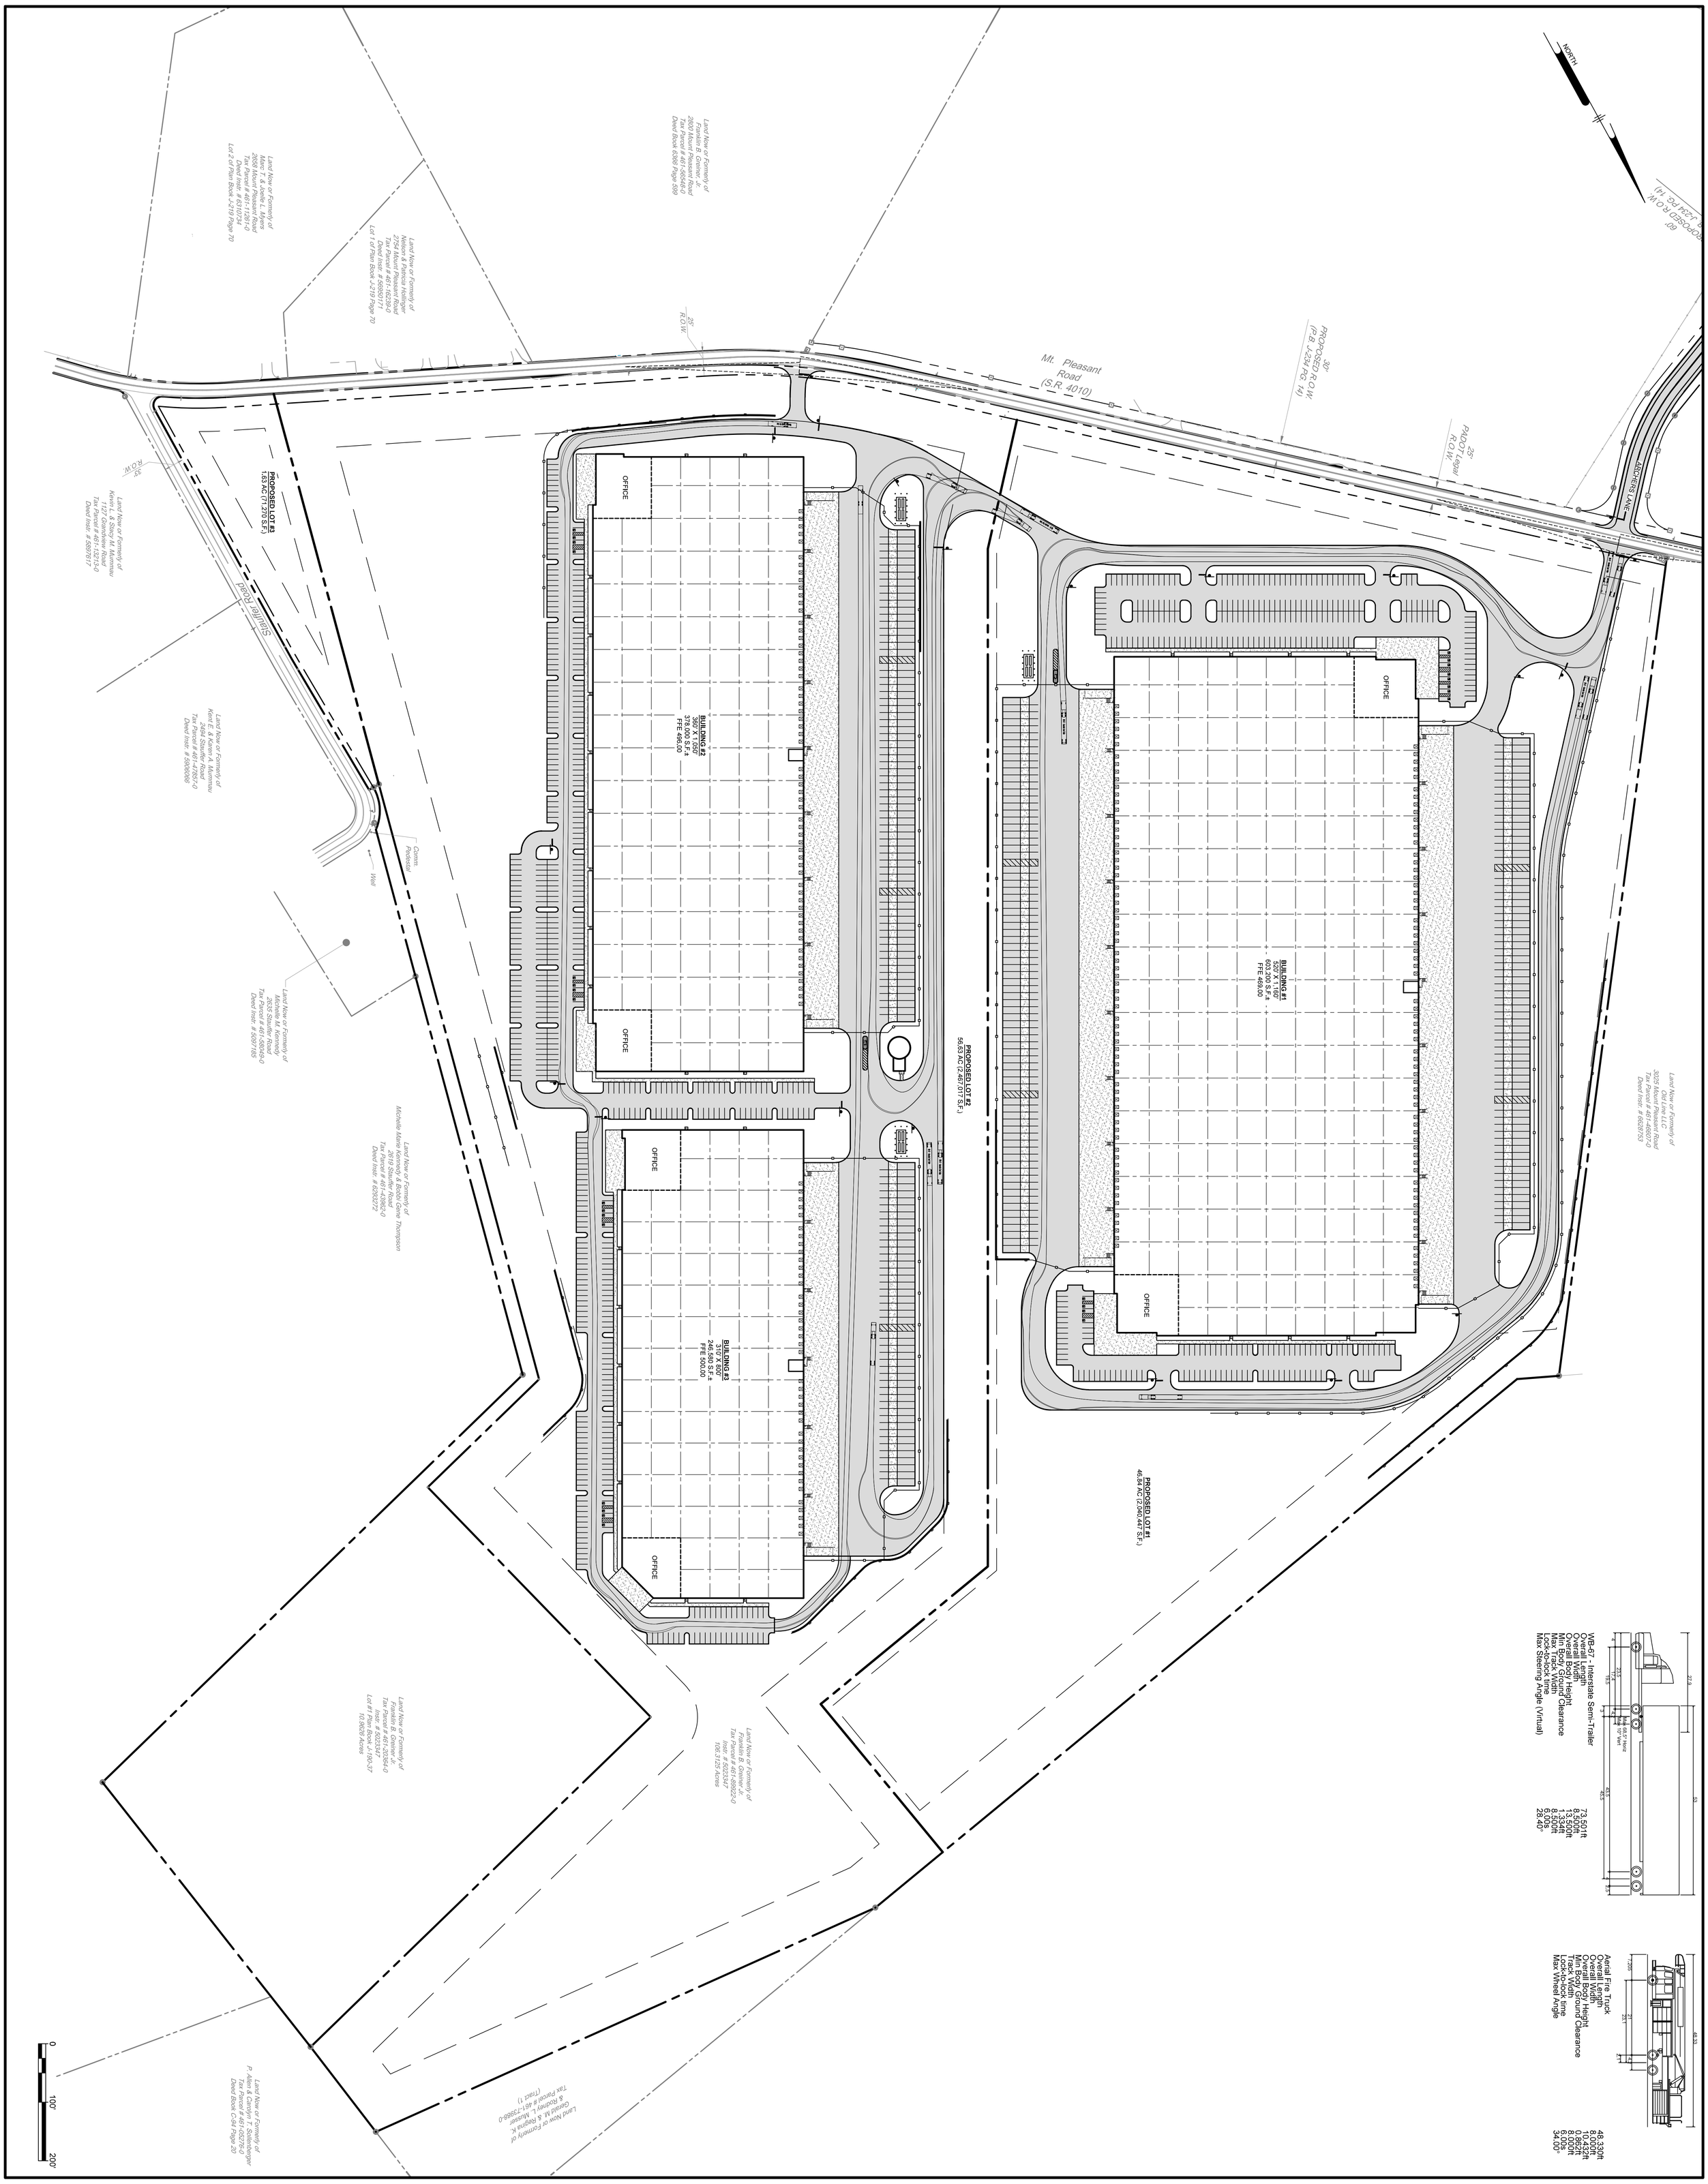

WB-67 - Interstate Semi-Trailer
73.50ft
8.500ft
13.540ft
8.500ft
6.00s
28.40°

Aerial Fire Truck
48.330ft
8.000ft
10.432ft
8.000ft
6.00s
34.00°

DATE	NO.	REVISIONS	BY

ALL DOCUMENTS PREPARED BY PENNONI ASSOCIATES ARE INSTRUMENTS OF SERVICE IN RESPECT OF THE PROJECT. THEY ARE NOT INTENDED OR REPRESENTED TO BE SUITABLE FOR REUSE BY OWNER OR OTHERS ON THE PROJECT OR ON ANY EXTENSION OF THE PROJECT. ANY REUSE WITHOUT WRITTEN VERIFICATION OR ADAPTATION BY PENNONI ASSOCIATES FOR THE SPECIFIC PURPOSE INTENDED WILL BE AT OWNER'S SOLE RISK AND WITHOUT LIABILITY OR LEGAL EXPOSURE TO PENNONI ASSOCIATES AND OWNER SHALL INDEMNIFY AND HOLD HARMLESS PENNONI ASSOCIATES FROM ALL CLAIMS, DAMAGES, LOSSES AND EXPENSES ARISING OUT OF OR RESULTING THEREFROM.

PROJECT ETHDE25003
DATE 2025-11-14
DRAWING SCALE 1" = 100'
DRAWN BY TLR
APPROVED BY JDH

CS9801
SHEET 1 OF 1

GREINER DEVELOPMENT PROJECT

2843 MOUNT PLEASANT ROAD
MOUNT JOY, PENNSYLVANIA

TRUCK TURNING PLAN

FRANKLIN B. GREINER, JR.
2843 MOUNT PLEASANT ROAD
MOUNT JOY, PENNSYLVANIA 17552

ALL DIMENSIONS MUST BE VERIFIED BY CONTRACTOR AND OWNER MUST BE NOTIFIED OF ANY DISCREPANCIES BEFORE PROCEEDING WITH WORK

Pennoni
PENNONI ASSOCIATES INC.
5072 Ritter Road, Suite 102
Mechanicsburg, PA 17055
T 717.975.6481 F 717.975.6480